
CITY OF GALENA

FALL 2026 STREET REPAVING PROGRAM

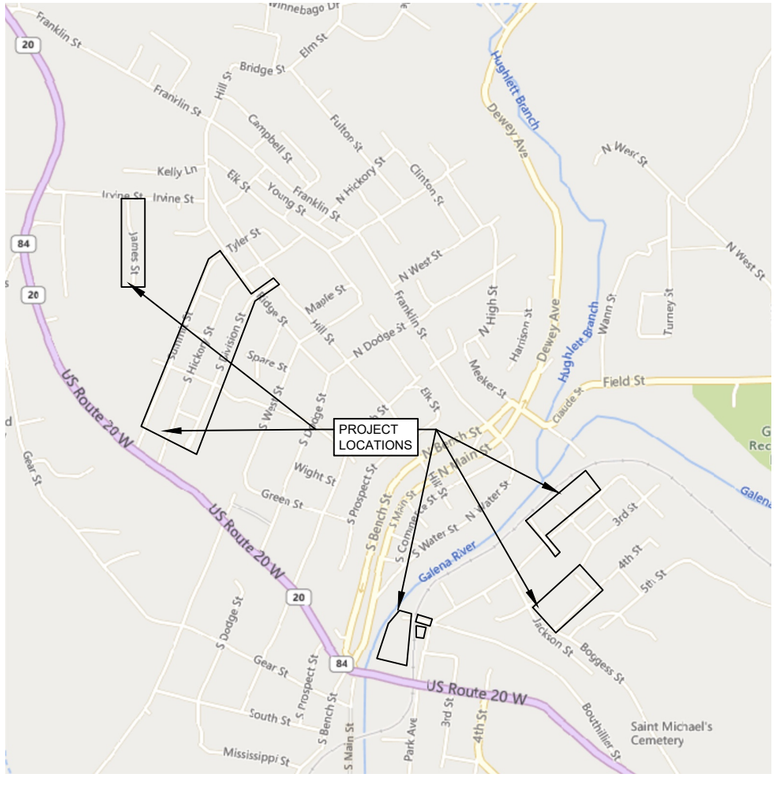



UTILITY NOTE
THE LOCATIONS OF THE EXISTING UTILITIES SHOWN ARE APPROXIMATE ONLY. THE UTILITITES PRESENT MAY NOT EXIST AS SHOWN. ADDITIONAL FACILITIES OTHER THAN THOSE SHOWN MAY BE PRESENT. IT SHALL BE THE RESPONSIBILITY OF ANYONE USING THIS DOCUMENT TO ASCERTAIN THE EXACT LOCATION, SIZE, TYPE, MATERIAL, AND ELEVATION OF ALL UTILITIES THAT MAY BE PRESENT.

UTILITY PROVIDERS

WATER & SEWER:	CITY OF GALENA 1-815-777-1050
GAS:	NICOR GAS 1-630-3888-2903
ELECTRICAL POWER:	JO-CARROL ENERGY, INC. 1-800-858-4223
TELEPHONE:	
CABLE TELEVISION:	MEDIACOM 1-815-597-5103
ILLINOIS ONE CALL:	1-800-892-0123

Call Before You Dig
JULIE
ILLINOIS ONE-CALL SYSTEM

Sheet List Table

Sheet Number	Sheet Title
G0.01	COVER SHEET
C6.01	PAVING DETAILS
C6.10	JAMES ST
C6.20	SUMMITT ST & SIDE STREETS
C6.21	SUMMITT ST & SIDE STREETS
C6.30	HICKORY ST & SIDE STREETS
C6.31	HICKORY ST & SIDE STREETS
C6.40	DIVISION STREET
C6.41	DIVISION STREET
C6.50	BOOTHILLIER, VISIT GALENA, & DEPOT PARK
C6.60	FOURTH ST & MONROE ST
C6.70	JEFFERSON ST, MADISON ST, & MONROE ST


CITY OF GALENA
101 GREEN STREET
GALENA, IL 61036

COVER SHEET
FALL 2026 STREET REPAVING PROGRAM


DRAWN BY:-	CHECKED BY:-	REV.	DATE	DESCRIPTION	
SCALE: AS SHOWN	ISSUE DATE:-	-	-	-	
		-	-	-	

PROJECT NO.
26005

SHEET NO.
G0.01

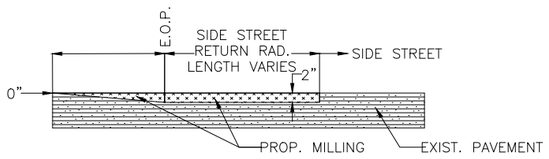



DETAIL 2.3 - SIDE STREET BUTT JOINT DETAIL
SCALE: NONE

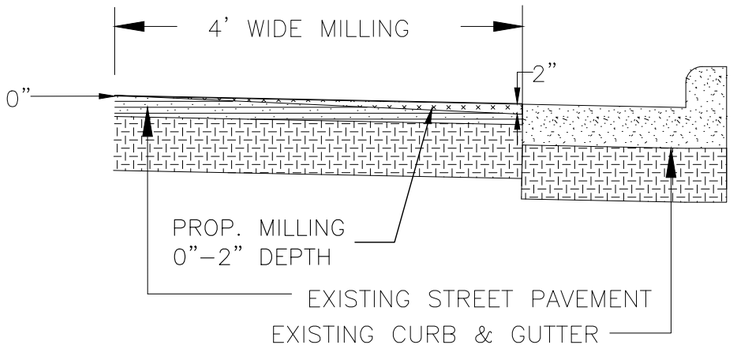

DETAIL 2.4 - MILLING DETAIL
SCALE: NONE

DETAIL 2.1 - MANHOLE AND VALVE BOX PAVEMENT RESTORATION
SCALE: NONE

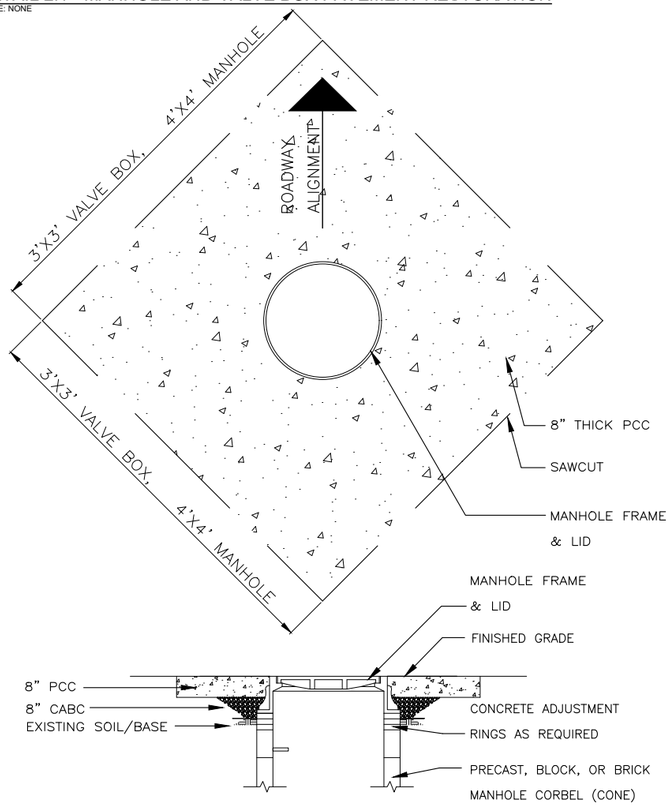


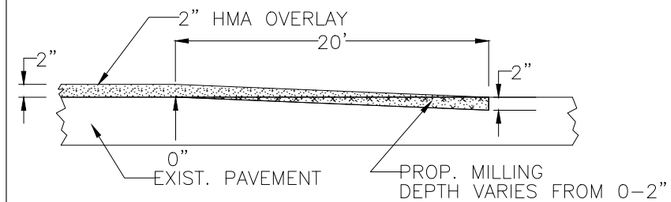

DETAIL 2.5 - BUTT JOINT TO EXIST. PAVEMENT DETAIL
SCALE: NONE

GENERAL NOTES:

1. THE EXISTING PAVEMENT SHALL BE SAW CUT IN THE FORM A SQUARE.
2. THE DISTURBED PAVEMENT AREA SHOULD BE CONFINED TO THE SMALLEST AREA POSSIBLE. MINIMUM 3 FOOT BY 3 FOOT SQUARE, MAXIMUM 6 FEET BY 6 FEET SQUARE.
3. THE ORIENTATION OF THE SQUARE SAW CUT SHALL BE THAT THE DIAGONAL FALLS IN LINE WITH THE ROADWAY ALIGNMENT (SEE ABOVE).
4. CONCRETE TO BE TREATED WITH TWO COATS OF SEALER.
5. CONCRETE TO MEET IDOT REQ'S FOR TYPE B PATCHES PER SECTION 442.
6. INSTALLATION TO BE COMPLETED AFTER ASPHALT PAVING.

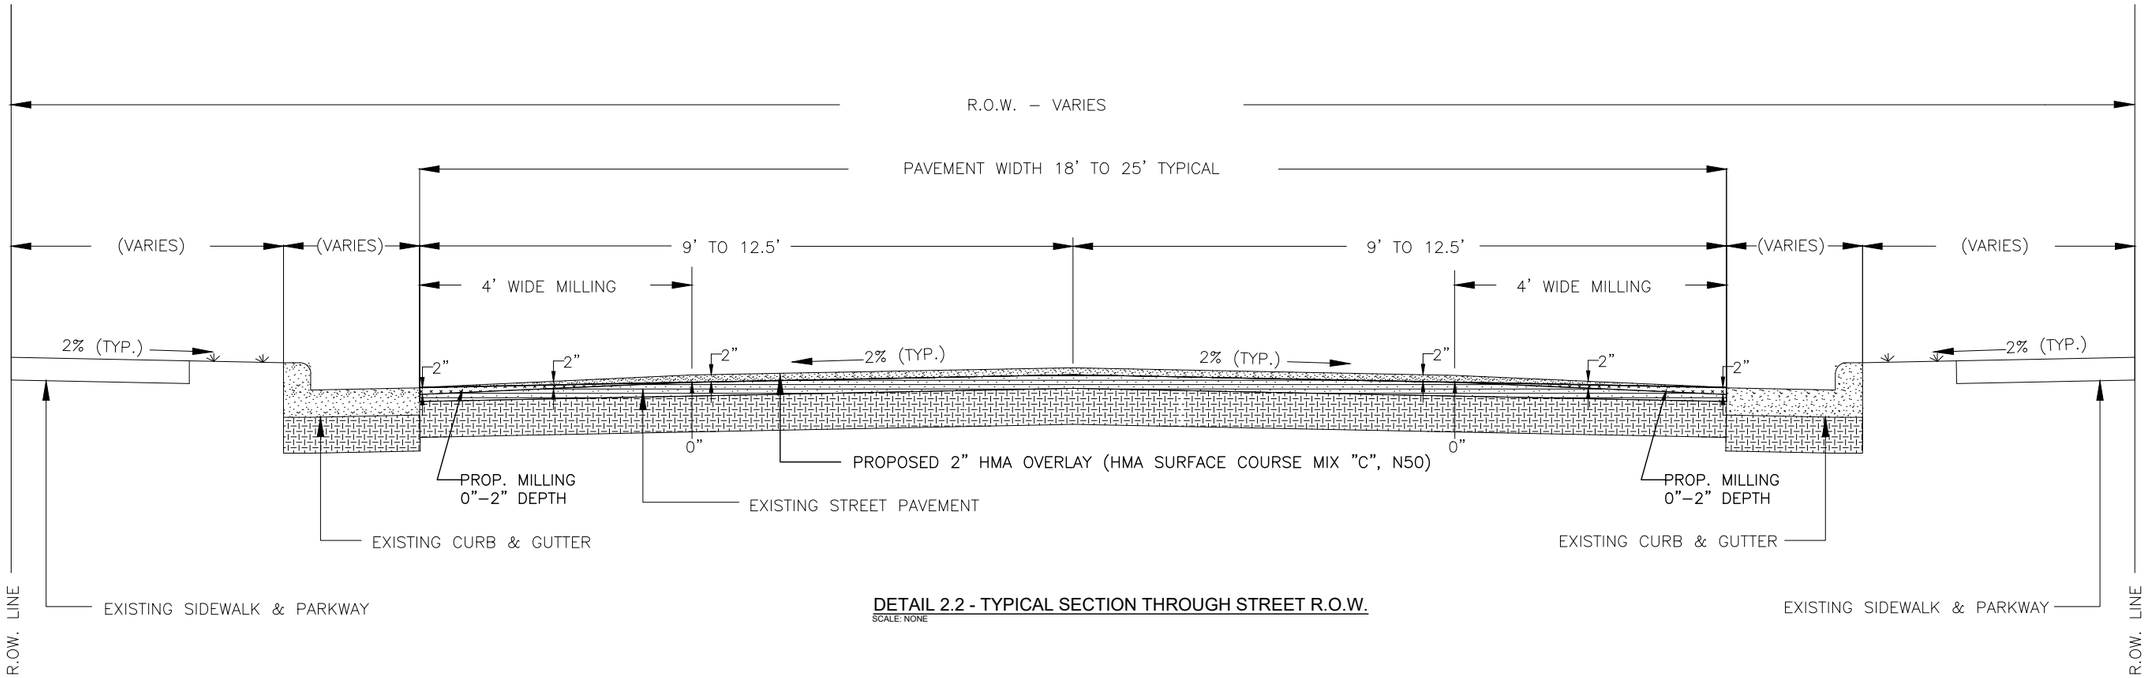

DETAIL 2.2 - TYPICAL SECTION THROUGH STREET R.O.W.
SCALE: NONE

CITY OF GALENA
101 GREEN STREET
GALENA, IL 61036

PAVING DETAILS


FALL 2026 STREET REPAVING PROGRAM

CHECKED BY:-			
ISSUE DATE:-			
DESCRIPTION			
DRAWN BY:-	DATE	-	-
SCALE: AS SHOWN	REV.	-	-

PROJECT NO.
26005

SHEET NO.
C6.01



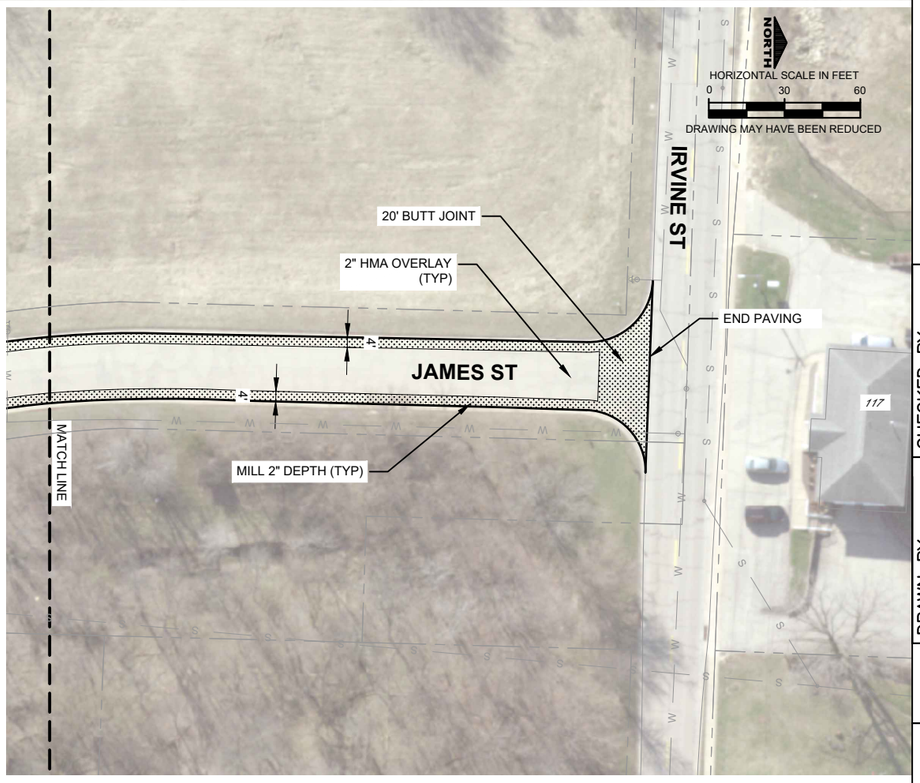

NOTE(S):

1. THE LOCATION OF UTILITIES INDICATED ON THE PLAN ARE TAKEN FROM FIELD MEASUREMENTS, MAPS, AND EXISTING PUBLIC RECORDS. ADDITIONAL FACILITIES OTHER THAN THOSE SHOWN MAY BE PRESET., INCLUDING PRIVATE LINES. THE UTILITIES PRESENT MAY NOT EXIST AS SHOWN. IT SHALL BE THE DUTY OF ANYONE MAKING USE OF THESE PLANS TO ASCERTAIN THE EXACT LOCATION, SIZE AND ELEVATION OF ALL UTILITIES PRESENT.
2. COORDINATE EXACT MILLING AND HMA OVERLAY EXTENTS WITH CITY ENGINEER.

CITY OF GALENA
101 GREEN STREET
GALENA, IL 61036


PAVING PLAN
JAMES STREET
FALL 2026 STREET REPAVING PROGRAM


DRAWN BY:-
SCALE: AS SHOWN
CHECKED BY:-
ISSUE DATE:-

REV.	DATE	DESCRIPTION
-	-	-
-	-	-

PROJECT NO.
26005

SHEET NO.
C6.10

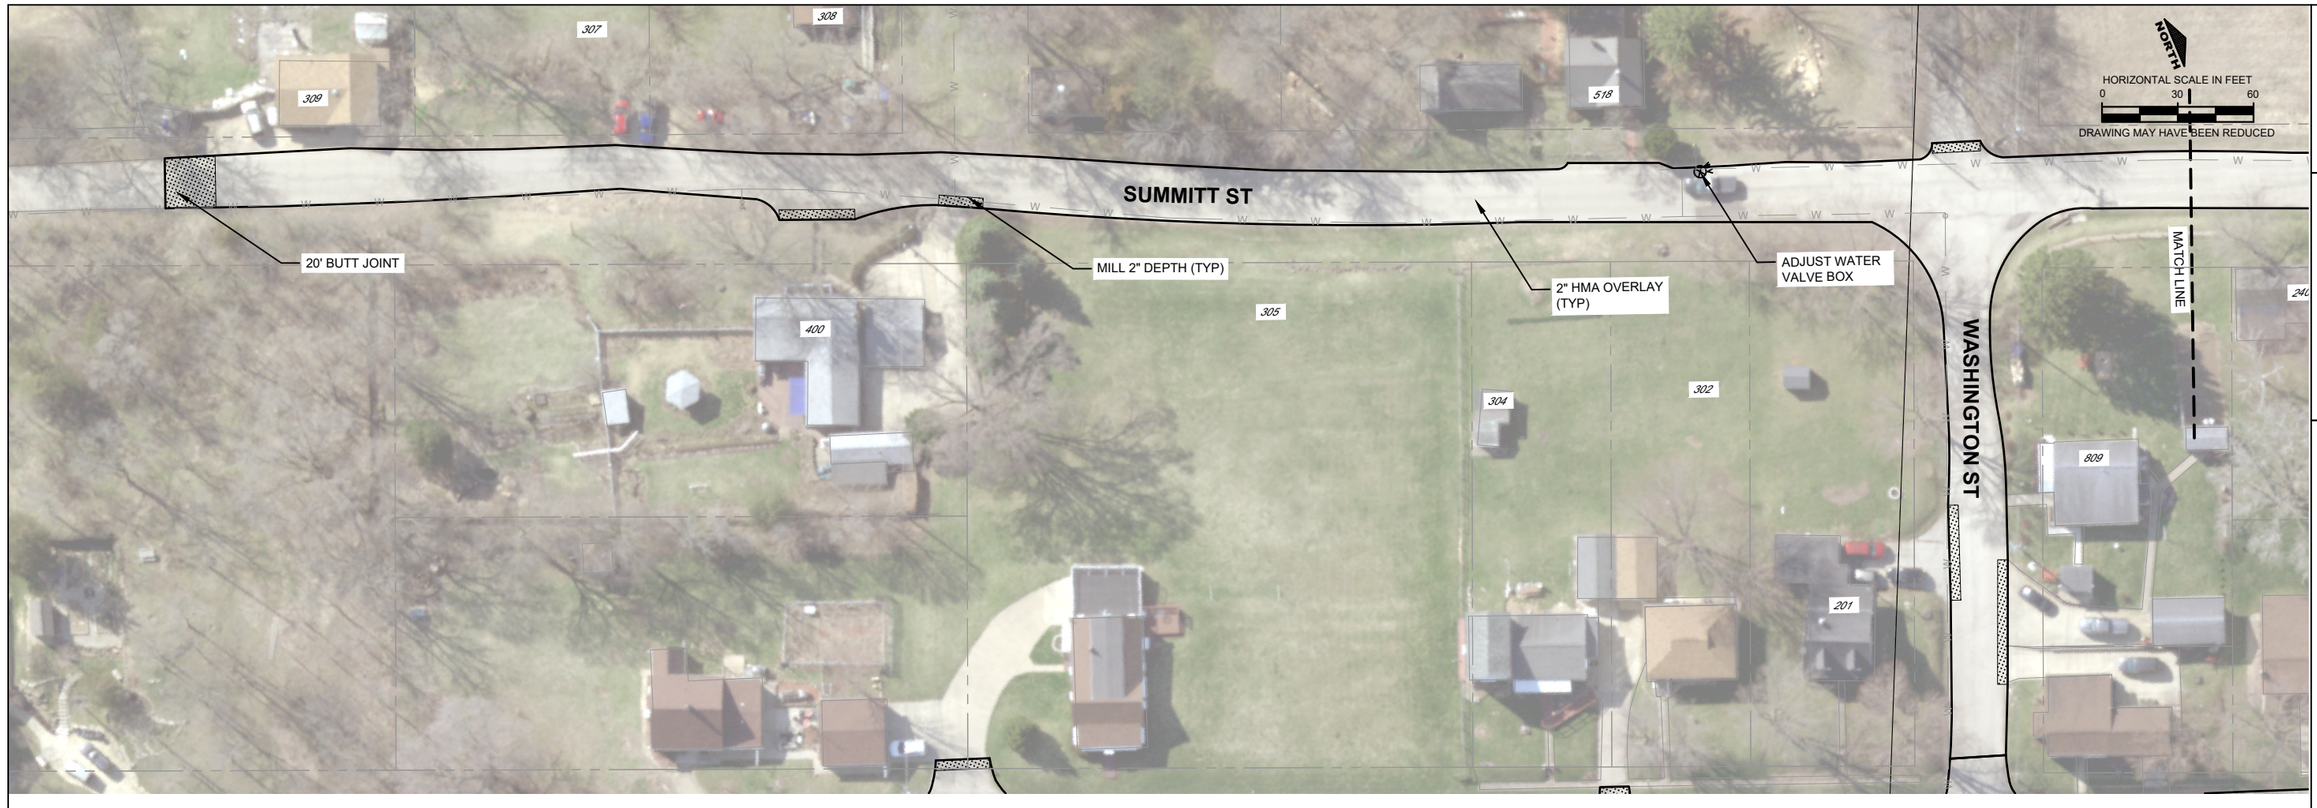

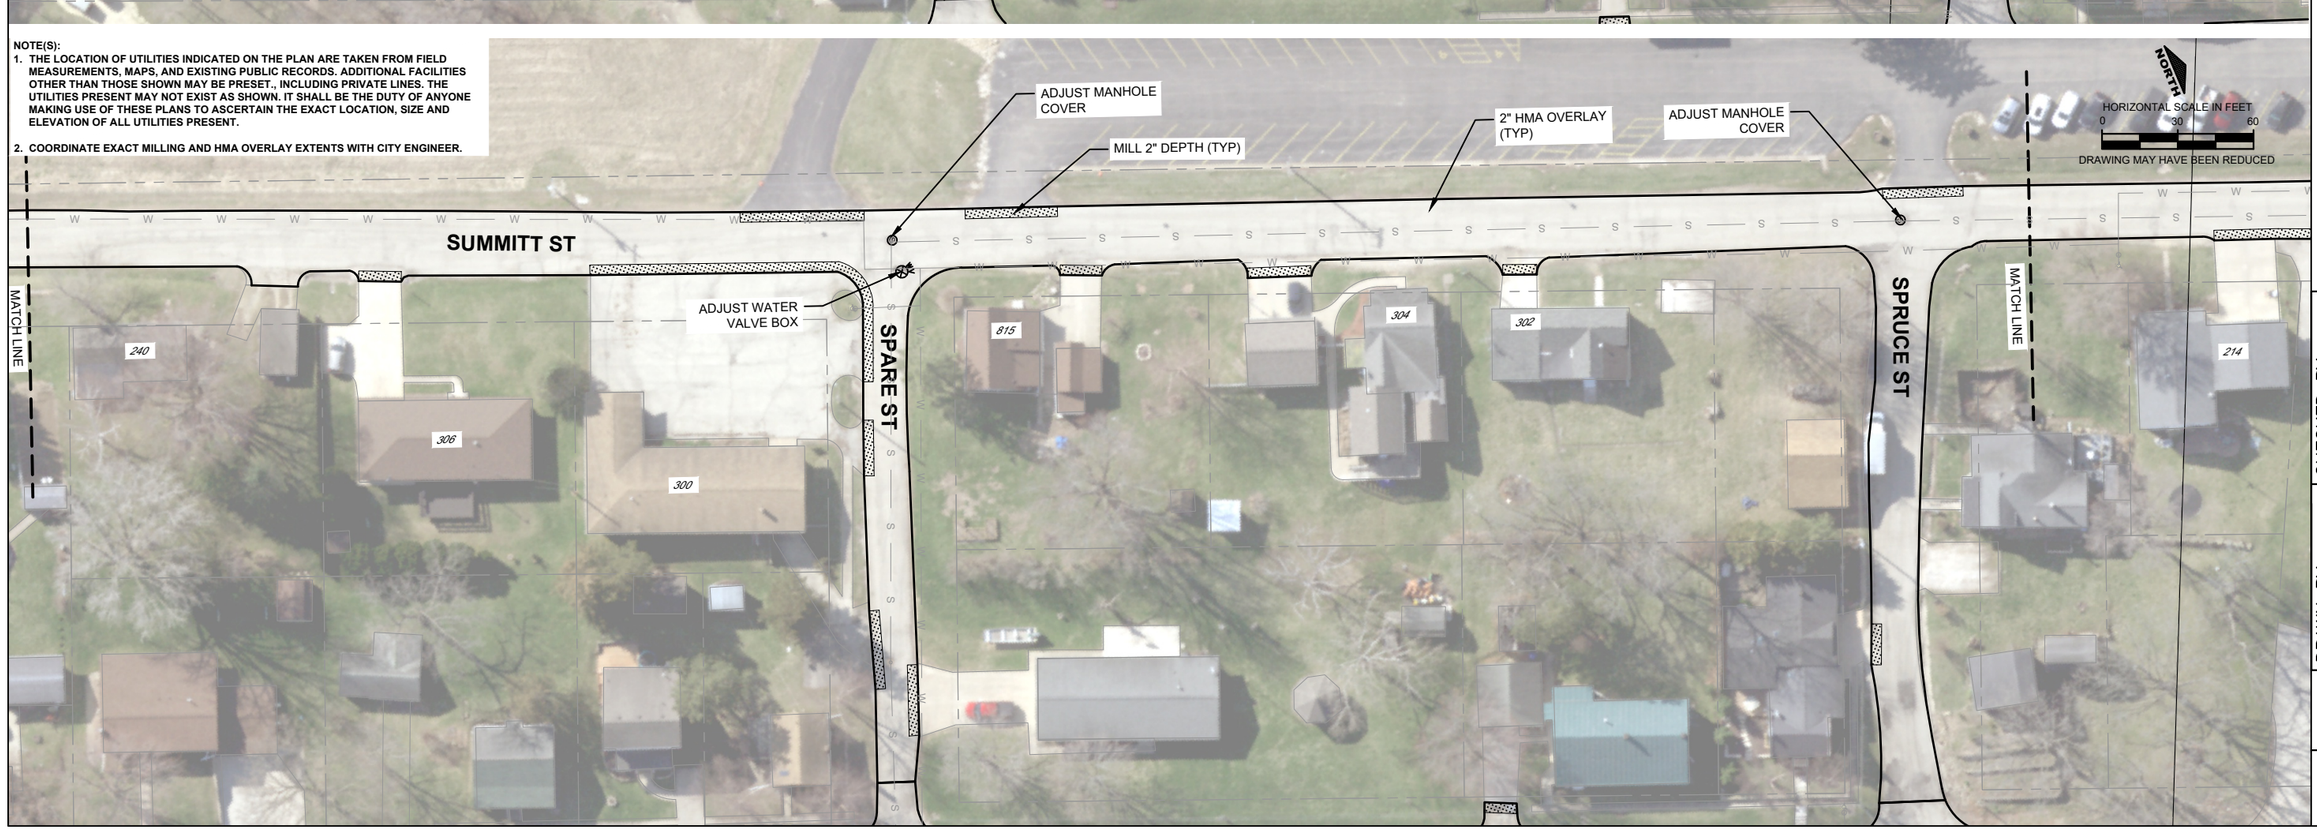

NOTE(S):

1. THE LOCATION OF UTILITIES INDICATED ON THE PLAN ARE TAKEN FROM FIELD MEASUREMENTS, MAPS, AND EXISTING PUBLIC RECORDS. ADDITIONAL FACILITIES OTHER THAN THOSE SHOWN MAY BE PRESET., INCLUDING PRIVATE LINES. THE UTILITIES PRESENT MAY NOT EXIST AS SHOWN. IT SHALL BE THE DUTY OF ANYONE MAKING USE OF THESE PLANS TO ASCERTAIN THE EXACT LOCATION, SIZE AND ELEVATION OF ALL UTILITIES PRESENT.
2. COORDINATE EXACT MILLING AND HMA OVERLAY EXTENTS WITH CITY ENGINEER.

CITY OF GALENA
101 GREEN STREET
GALENA, IL 61036


PAVING PLAN
SUMMITT ST & SIDE STREETS
FALL 2026 STREET REPAVING PROGRAM

REV.	DATE	DESCRIPTION
-	-	-
-	-	-
-	-	-

DRAWN BY:-
SCALE: AS SHOWN
CHECKED BY:-
ISSUE DATE:-

PROJECT NO.
26005

SHEET NO.
C6.20

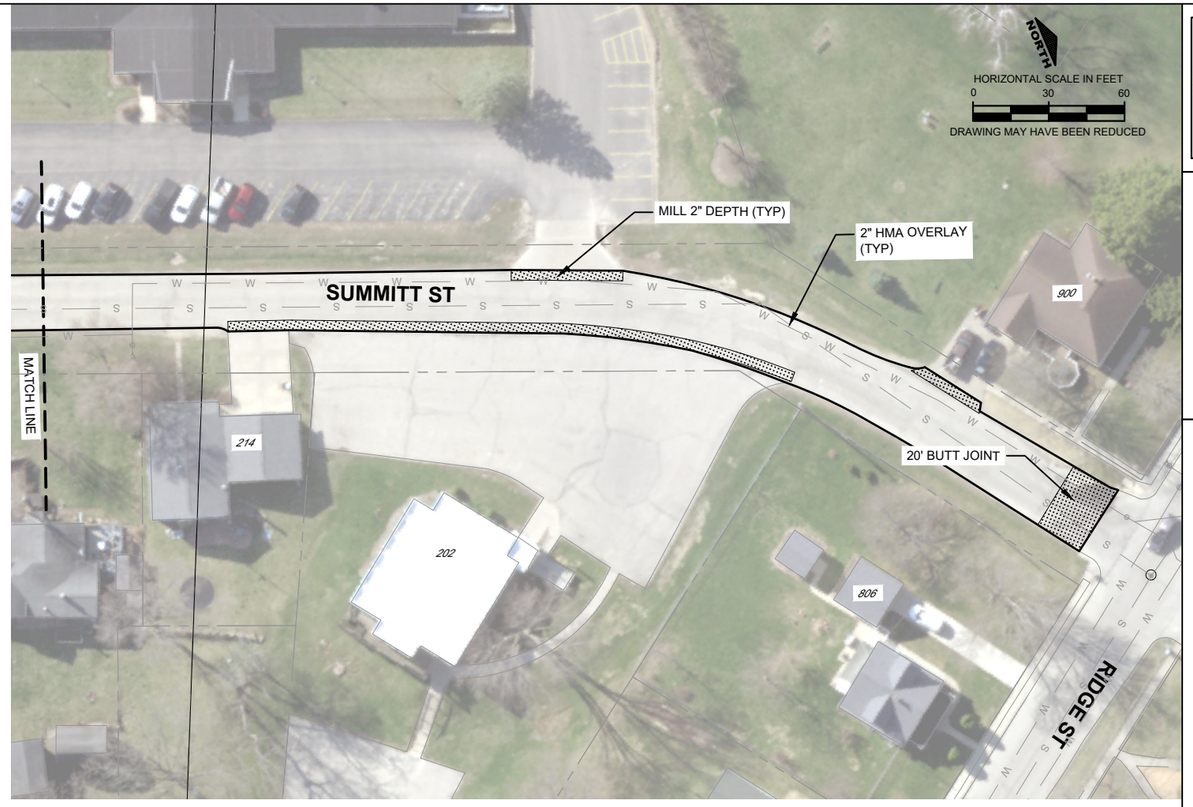

NOTE(S):

1. **THE LOCATION OF UTILITIES INDICATED ON THE PLAN ARE TAKEN FROM FIELD MEASUREMENTS, MAPS, AND EXISTING PUBLIC RECORDS. ADDITIONAL FACILITIES OTHER THAN THOSE SHOWN MAY BE PRESET., INCLUDING PRIVATE LINES. THE UTILITIES PRESENT MAY NOT EXIST AS SHOWN. IT SHALL BE THE DUTY OF ANYONE MAKING USE OF THESE PLANS TO ASCERTAIN THE EXACT LOCATION, SIZE AND ELEVATION OF ALL UTILITIES PRESENT.**
2. **COORDINATE EXACT MILLING AND HMA OVERLAY EXTENTS WITH CITY ENGINEER.**

CITY OF GALENA
101 GREEN STREET
GALENA, IL 61036

PAVING PLAN
SUMMITT ST & SIDE STREETS
FALL 2026 STREET REPAVING PROGRAM

DRAWN BY:-	CHECKED BY:-
SCALE: AS SHOWN	ISSUE DATE:-

REV.	DATE	DESCRIPTION
-	-	-
-	-	-
-	-	-

PROJECT NO.
26005

SHEET NO.
C6.21

SPRING ST

HICKORY ST

CLAY ST

WASHINGTON ST

DIVISION ST

2" HMA OVERLAY (TYP)

20' BUTT JOINT

MILL 2" DEPTH (TYP)

ADJUST MH COVER

ADJUST VALVE BOX (TYP, 2)

ADJUST VALVE BOX (TYP, 3)

MATCH LINE

NORTH

HORIZONTAL SCALE IN FEET
0 30 60
DRAWING MAY HAVE BEEN REDUCED

525 303 305 304 300 309 306 248 246 244 231 233 229 221 807 217 709 238 236 ### 232 242 240 222

NOTE(S):
1. THE LOCATION OF UTILITIES INDICATED ON THE PLAN ARE TAKEN FROM FIELD MEASUREMENTS, MAPS, AND EXISTING PUBLIC RECORDS. ADDITIONAL FACILITIES OTHER THAN THOSE SHOWN MAY BE PRESET., INCLUDING PRIVATE LINES. THE UTILITIES PRESENT MAY NOT EXIST AS SHOWN. IT SHALL BE THE DUTY OF ANYONE MAKING USE OF THESE PLANS TO ASCERTAIN THE EXACT LOCATION, SIZE AND ELEVATION OF ALL UTILITIES PRESENT.
2. COORDINATE EXACT MILLING AND HMA OVERLAY EXTENTS WITH CITY ENGINEER.

CITY OF GALENA
101 GREEN STREET
GALENA, IL 61036

PAVING PLAN
HICKORY ST & SIDE STREETS
FALL 2026 STREET REPAVING PROGRAM

REV.	DATE	DESCRIPTION
-	-	-
-	-	-

DRAWN BY:-
SCALE: AS SHOWN
CHECKED BY:-
ISSUE DATE:-

PROJECT NO.
26005

SHEET NO.
C6.30



NOTE(S):

1. **THE LOCATION OF UTILITIES INDICATED ON THE PLAN ARE TAKEN FROM FIELD MEASUREMENTS, MAPS, AND EXISTING PUBLIC RECORDS. ADDITIONAL FACILITIES OTHER THAN THOSE SHOWN MAY BE PRESET., INCLUDING PRIVATE LINES. THE UTILITIES PRESENT MAY NOT EXIST AS SHOWN. IT SHALL BE THE DUTY OF ANYONE MAKING USE OF THESE PLANS TO ASCERTAIN THE EXACT LOCATION, SIZE AND ELEVATION OF ALL UTILITIES PRESENT.**
2. **COORDINATE EXACT MILLING AND HMA OVERLAY EXTENTS WITH CITY ENGINEER.**

CITY OF GALENA
101 GREEN STREET
GALENA, IL 61036


PAVING PLAN
HICKORY & SIDE STREETS
FALL 2026 STREET REPAVING PROGRAM

DRAWN BY:-	CHECKED BY:-
SCALE: AS SHOWN	ISSUE DATE:-

REV.	DATE	DESCRIPTION
-	-	-
-	-	-


PROJECT NO.
26005

SHEET NO.
C6.31

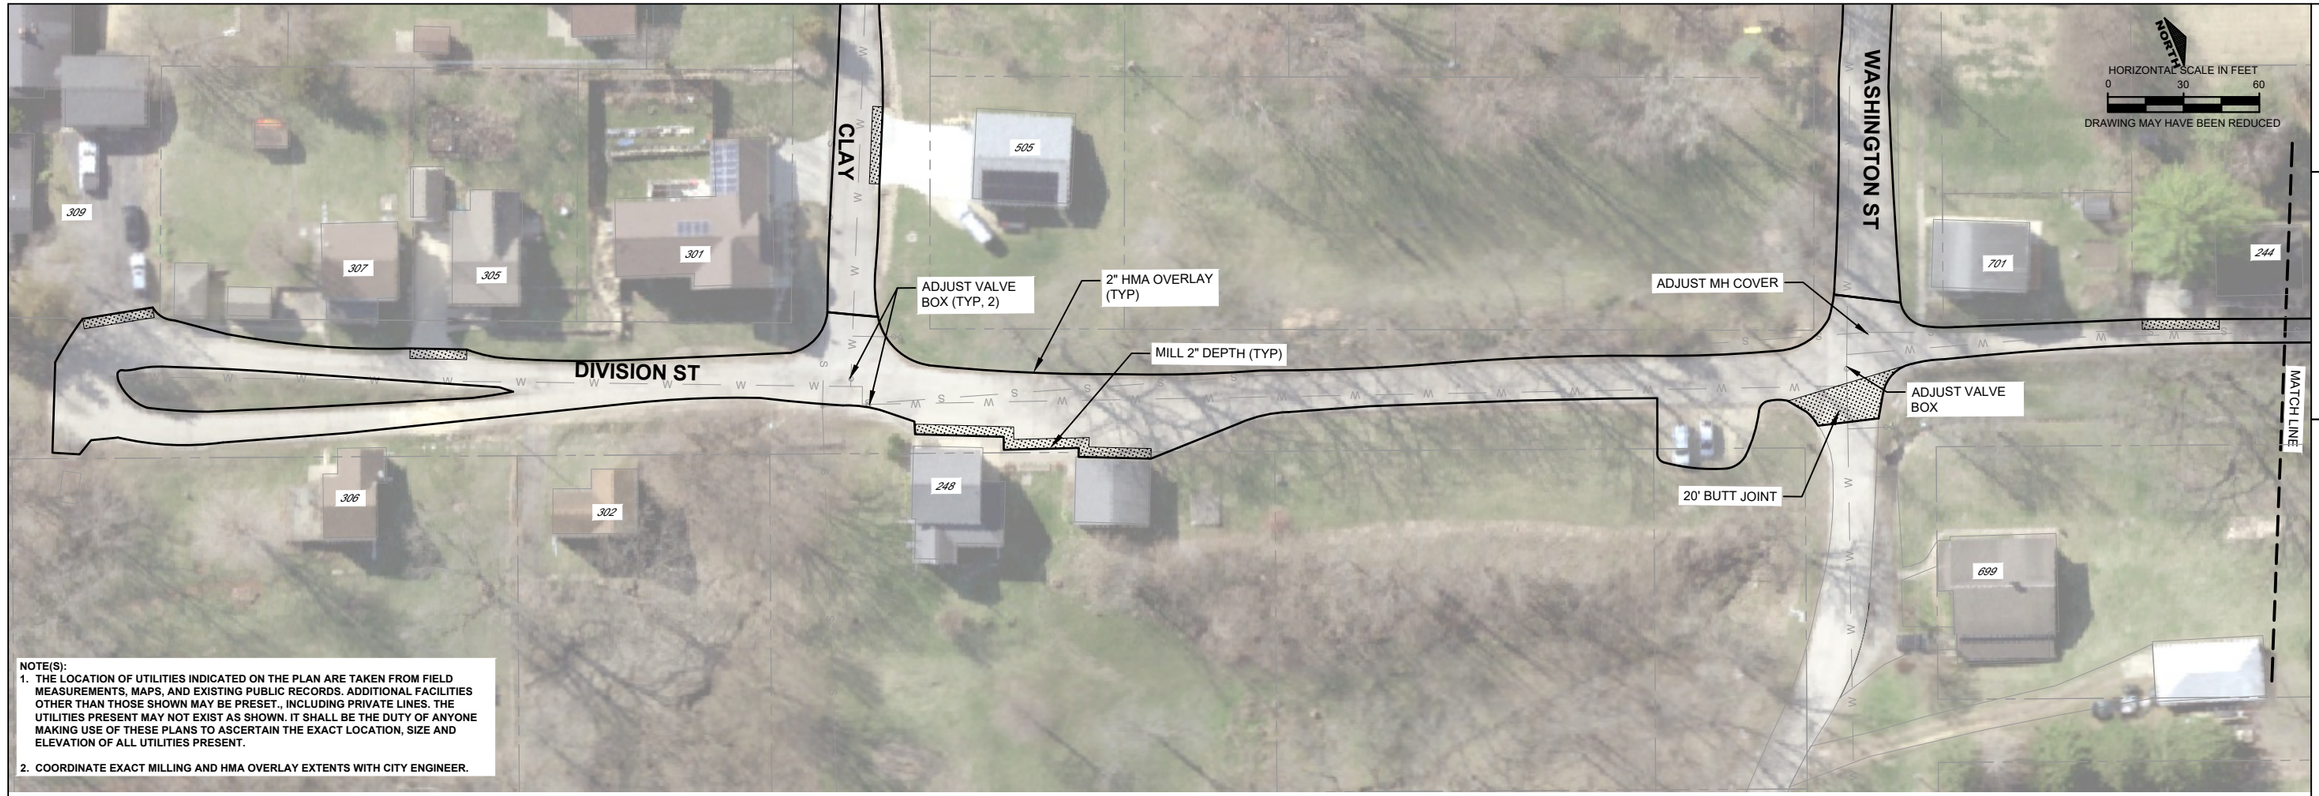

NOTE(S):

1. THE LOCATION OF UTILITIES INDICATED ON THE PLAN ARE TAKEN FROM FIELD MEASUREMENTS, MAPS, AND EXISTING PUBLIC RECORDS. ADDITIONAL FACILITIES OTHER THAN THOSE SHOWN MAY BE PRESET., INCLUDING PRIVATE LINES. THE UTILITIES PRESENT MAY NOT EXIST AS SHOWN. IT SHALL BE THE DUTY OF ANYONE MAKING USE OF THESE PLANS TO ASCERTAIN THE EXACT LOCATION, SIZE AND ELEVATION OF ALL UTILITIES PRESENT.
2. COORDINATE EXACT MILLING AND HMA OVERLAY EXTENTS WITH CITY ENGINEER.

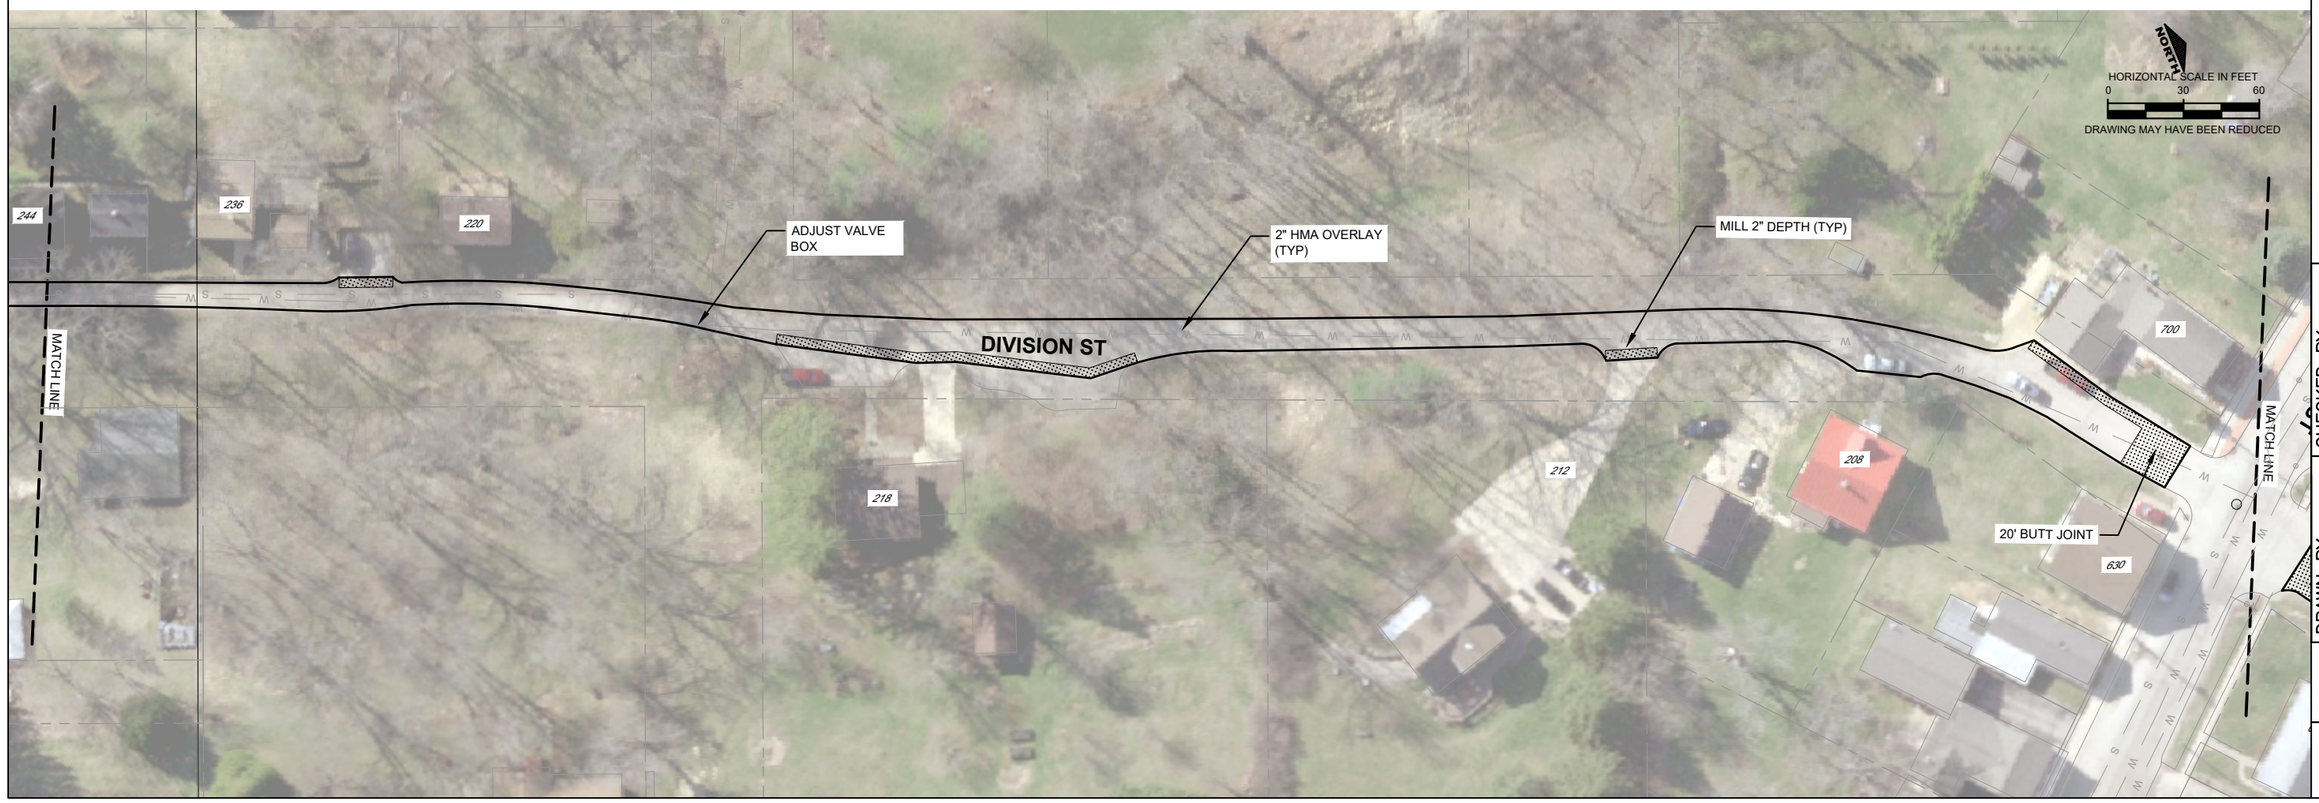

CITY OF GALENA
101 GREEN STREET
GALENA, IL 61036


PAVING PLAN
DIVISION STREET
FALL 2026 STREET REPAVING PROGRAM

DRAWN BY:-	CHECKED BY:-
SCALE: AS SHOWN	ISSUE DATE:-

REV.	DATE	DESCRIPTION
-	-	-
-	-	-

PROJECT NO.
26005

SHEET NO.
C6.40

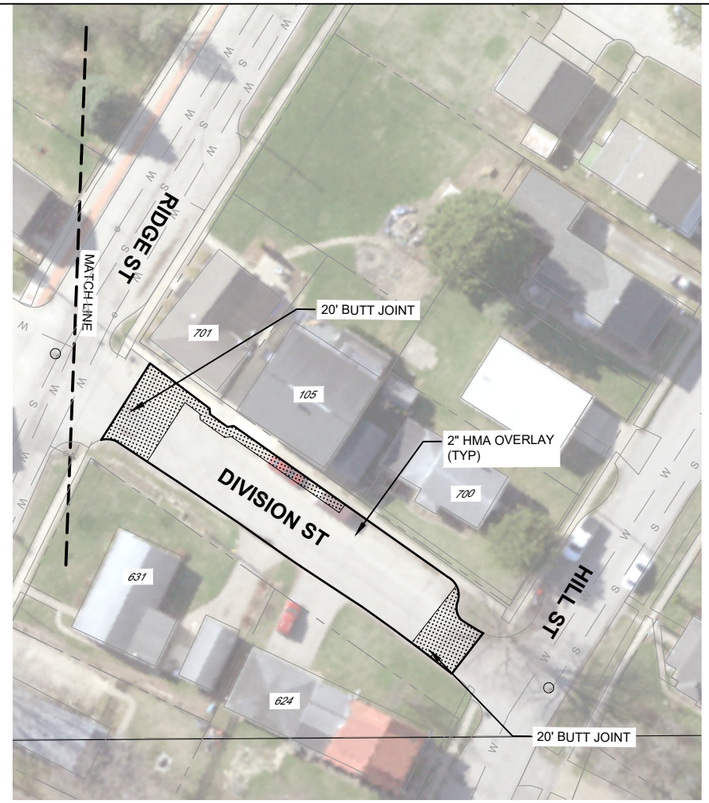

NORTH

HORIZONTAL SCALE IN FEET
0 30 60
DRAWING MAY HAVE BEEN REDUCED

NOTE(S):

1. **THE LOCATION OF UTILITIES INDICATED ON THE PLAN ARE TAKEN FROM FIELD MEASUREMENTS, MAPS, AND EXISTING PUBLIC RECORDS. ADDITIONAL FACILITIES OTHER THAN THOSE SHOWN MAY BE PRESET., INCLUDING PRIVATE LINES. THE UTILITIES PRESENT MAY NOT EXIST AS SHOWN. IT SHALL BE THE DUTY OF ANYONE MAKING USE OF THESE PLANS TO ASCERTAIN THE EXACT LOCATION, SIZE AND ELEVATION OF ALL UTILITIES PRESENT.**
2. **COORDINATE EXACT MILLING AND HMA OVERLAY EXTENTS WITH CITY ENGINEER.**

CITY OF GALENA
101 GREEN STREET
GALENA, IL 61036


PAVING PLAN
DIVISION STREET
FALL 2026 STREET REPAVING PROGRAM

DRAWN BY:-	CHECKED BY:-
SCALE: AS SHOWN	ISSUE DATE:-

REV.	DATE	DESCRIPTION
-	-	-
-	-	-

PROJECT NO.
26005

SHEET NO.
C6.41

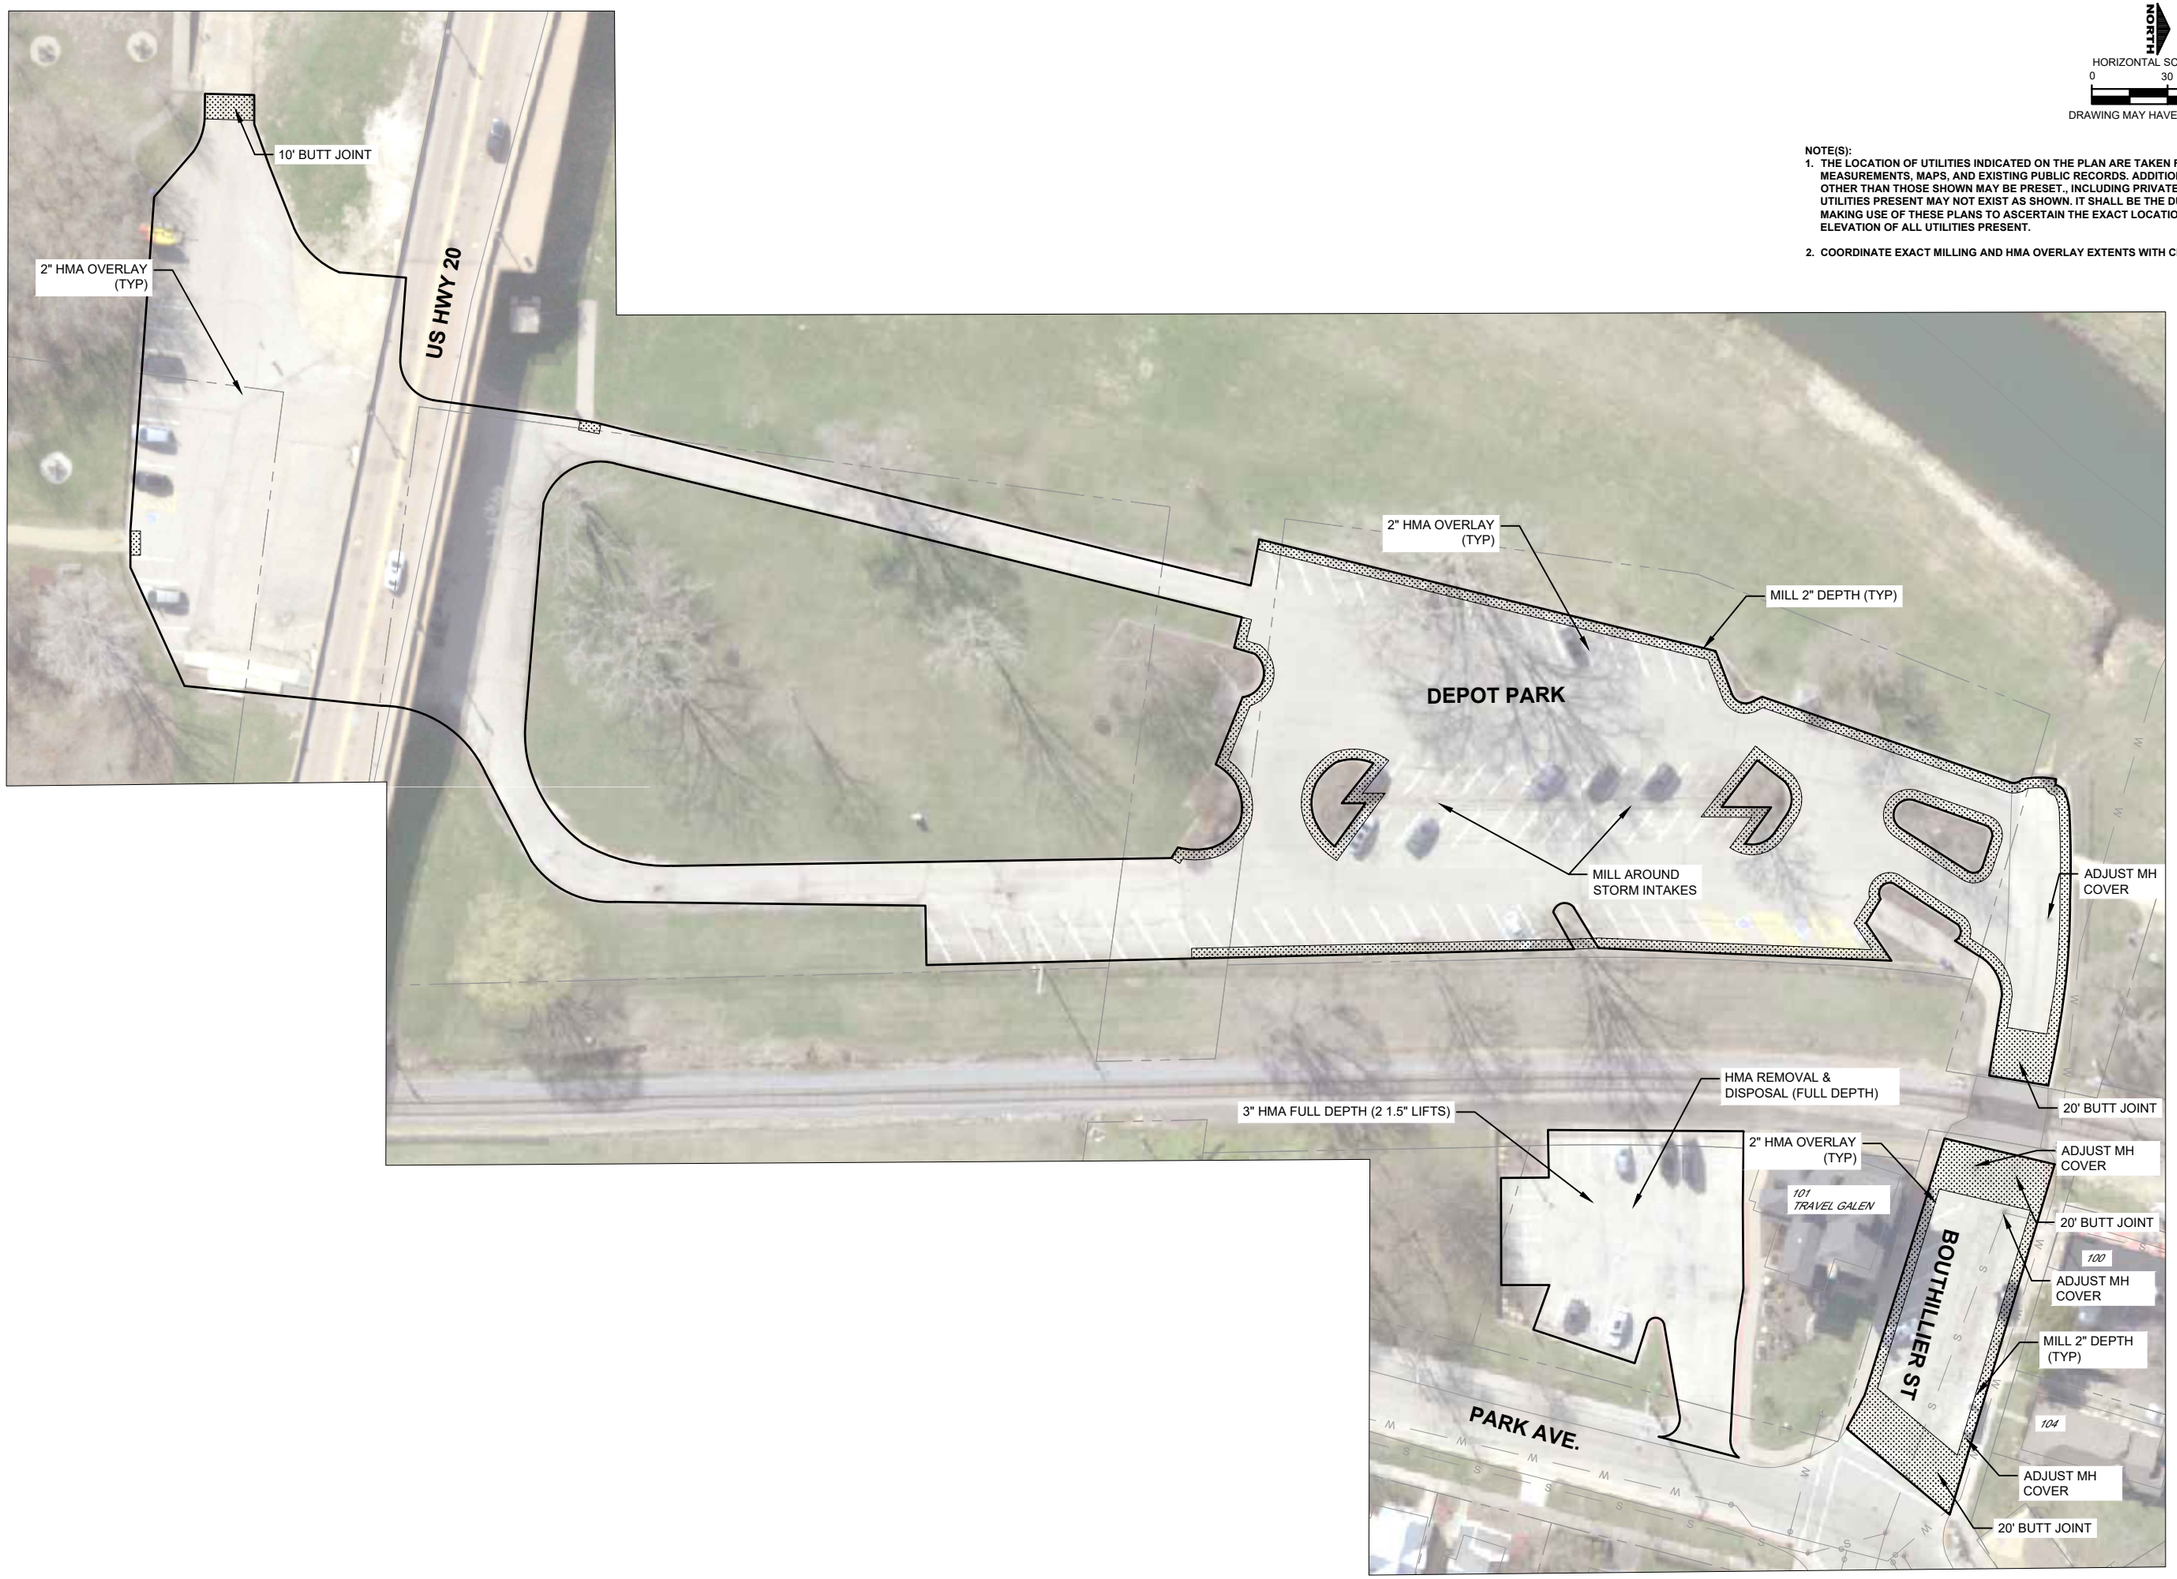

NORTH

HORIZONTAL SCALE IN FEET
0 30 60
DRAWING MAY HAVE BEEN REDUCED

NOTE(S):

1. **THE LOCATION OF UTILITIES INDICATED ON THE PLAN ARE TAKEN FROM FIELD MEASUREMENTS, MAPS, AND EXISTING PUBLIC RECORDS. ADDITIONAL FACILITIES OTHER THAN THOSE SHOWN MAY BE PRESET., INCLUDING PRIVATE LINES. THE UTILITIES PRESENT MAY NOT EXIST AS SHOWN. IT SHALL BE THE DUTY OF ANYONE MAKING USE OF THESE PLANS TO ASCERTAIN THE EXACT LOCATION, SIZE AND ELEVATION OF ALL UTILITIES PRESENT.**
2. **COORDINATE EXACT MILLING AND HMA OVERLAY EXTENTS WITH CITY ENGINEER.**

SEAL OF THE CITY OF GALENA, IL 1826

CITY OF GALENA
101 GREEN STREET
GALENA, IL 61036

PAVING PLAN
BOOTHILLIER, VISIT GALENA, & DEPOT PARK
FALL 2026 STREET REPAVING PROGRAM

DRAWN BY:-	CHECKED BY:-
SCALE: AS SHOWN	ISSUE DATE:-

REV.	DATE	DESCRIPTION
-	-	-
-	-	-

PROJECT NO.
26005

SHEET NO.
C6.50


NOTE(S):

1. **THE LOCATION OF UTILITIES INDICATED ON THE PLAN ARE TAKEN FROM FIELD MEASUREMENTS, MAPS, AND EXISTING PUBLIC RECORDS. ADDITIONAL FACILITIES OTHER THAN THOSE SHOWN MAY BE PRESET., INCLUDING PRIVATE LINES. THE UTILITIES PRESENT MAY NOT EXIST AS SHOWN. IT SHALL BE THE DUTY OF ANYONE MAKING USE OF THESE PLANS TO ASCERTAIN THE EXACT LOCATION, SIZE AND ELEVATION OF ALL UTILITIES PRESENT.**

2. **COORDINATE EXACT MILLING AND HMA OVERLAY EXTENTS WITH CITY ENGINEER.**

NORTH

HORIZONTAL SCALE IN FEET
0 30 60
DRAWING MAY HAVE BEEN REDUCED

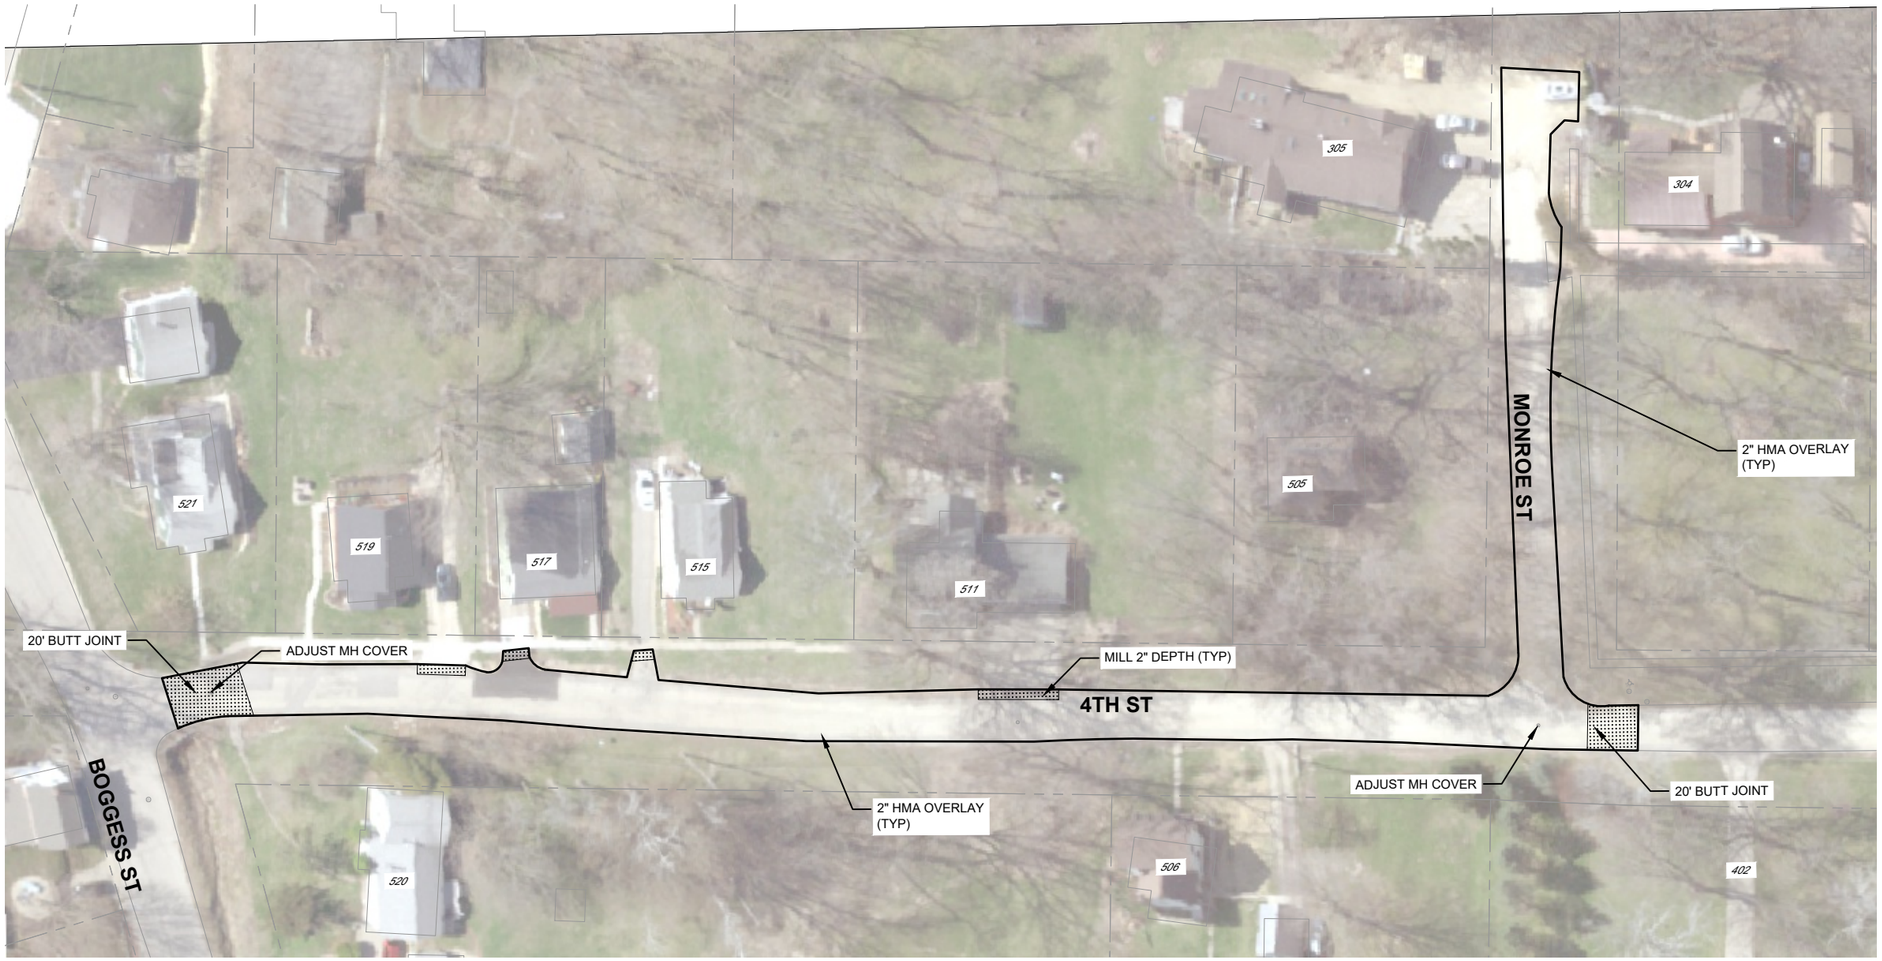

CITY OF GALENA
101 GREEN STREET
GALENA, IL 61036


PAVING PLAN
FOURTH ST & MONROE ST
FALL 2026 STREET REPAVING PROGRAM

DRAWN BY:-	CHECKED BY:-
SCALE: AS SHOWN	ISSUE DATE:-

REV.	DATE	DESCRIPTION
-	-	-
-	-	-

PROJECT NO.
26005

SHEET NO.
C6.60

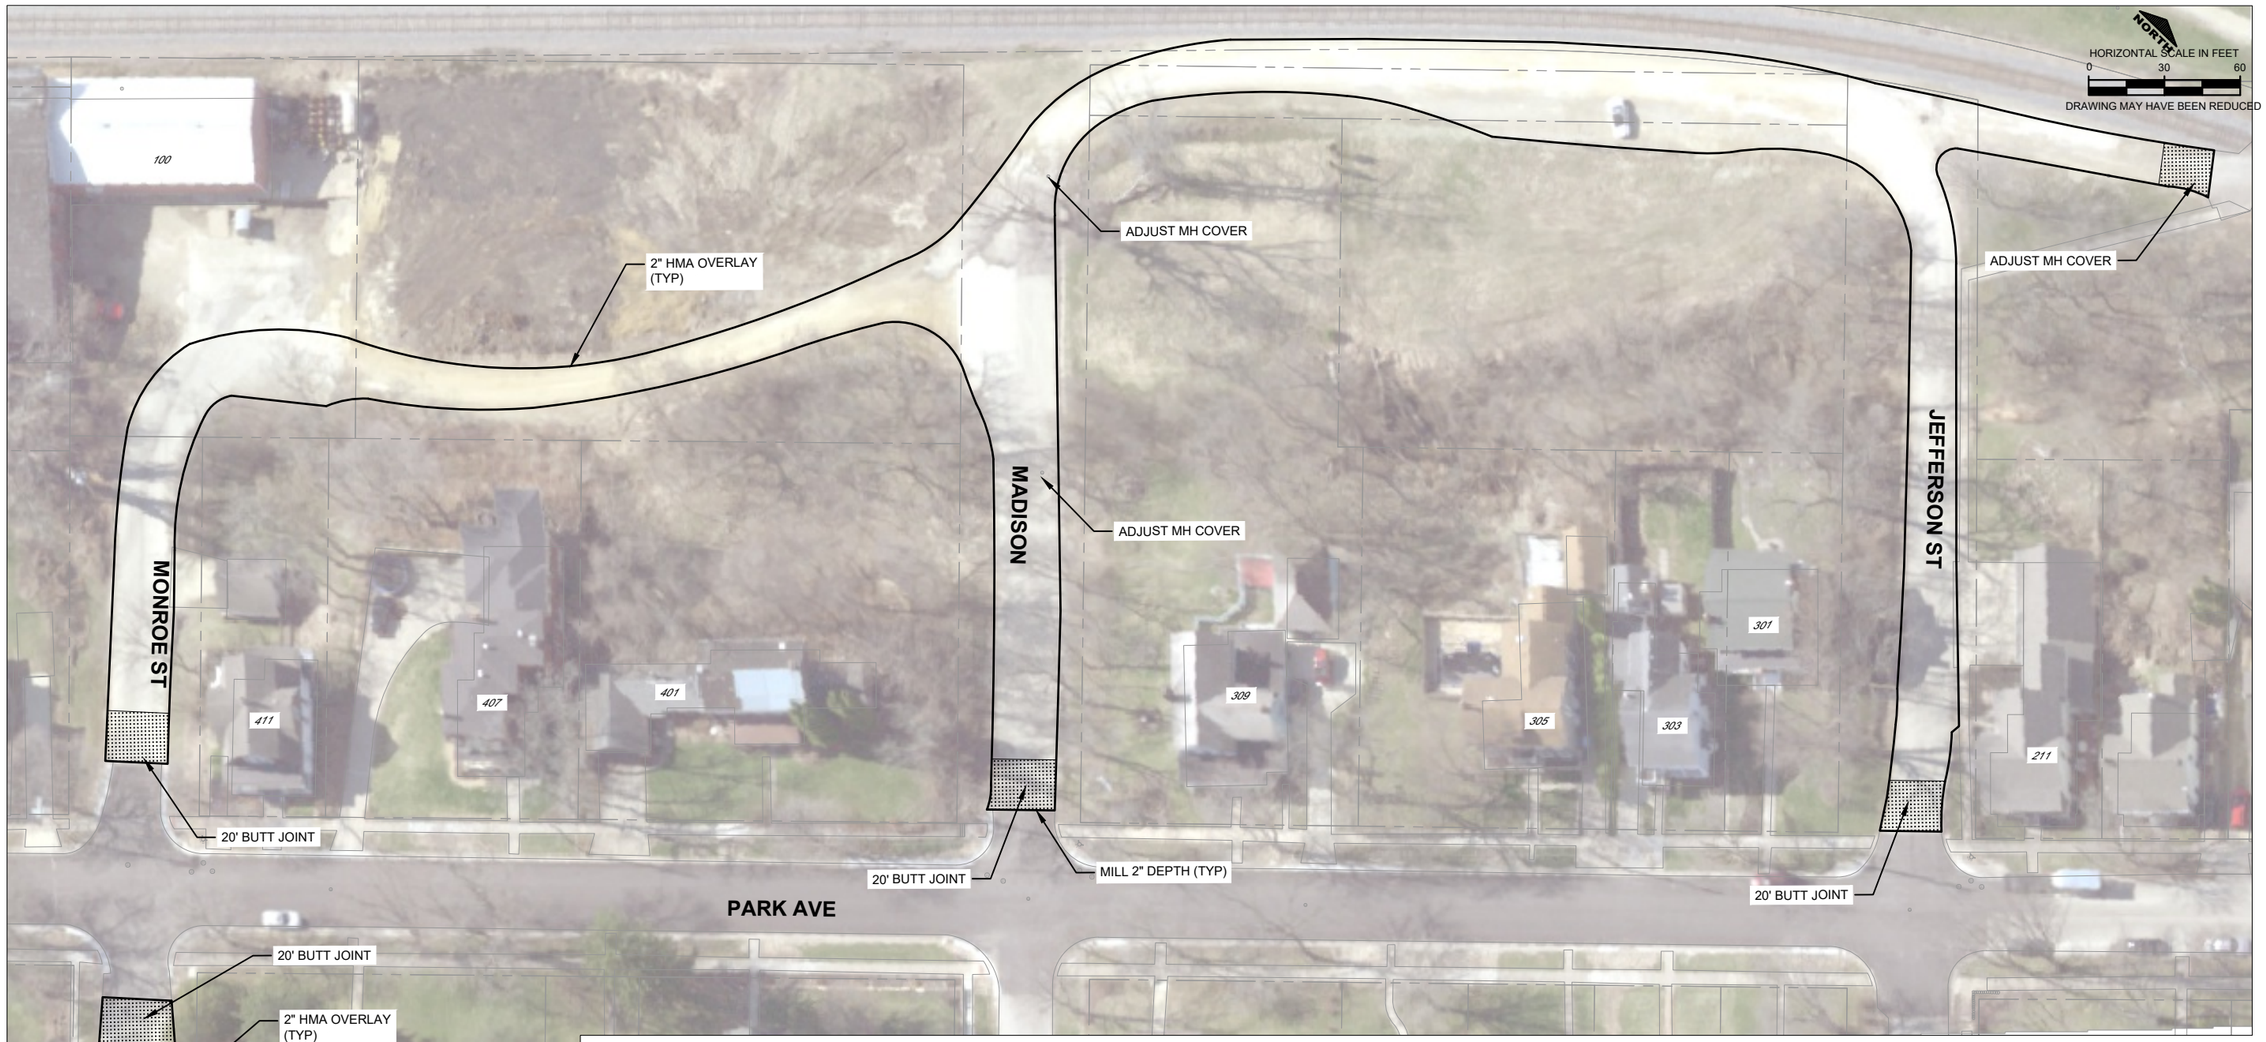

NOTE(S):

1. THE LOCATION OF UTILITIES INDICATED ON THE PLAN ARE TAKEN FROM FIELD MEASUREMENTS, MAPS, AND EXISTING PUBLIC RECORDS. ADDITIONAL FACILITIES OTHER THAN THOSE SHOWN MAY BE PRESET., INCLUDING PRIVATE LINES. THE UTILITIES PRESENT MAY NOT EXIST AS SHOWN. IT SHALL BE THE DUTY OF ANYONE MAKING USE OF THESE PLANS TO ASCERTAIN THE EXACT LOCATION, SIZE AND ELEVATION OF ALL UTILITIES PRESENT.
2. COORDINATE EXACT MILLING AND HMA OVERLAY EXTENTS WITH CITY ENGINEER.

CITY OF GALENA
101 GREEN STREET
GALENA, IL 61036

PAVING PLAN
JEFFERSON, MADISON, & MONROE STREETS
FALL 2026 STREET REPAVING PROGRAM

DRAWN BY:-
CHECKED BY:-
SCALE: AS SHOWN
ISSUE DATE:-

REV.	DATE	DESCRIPTION
-	-	-
-	-	-

PROJECT NO.
26005

SHEET NO.
C6.70