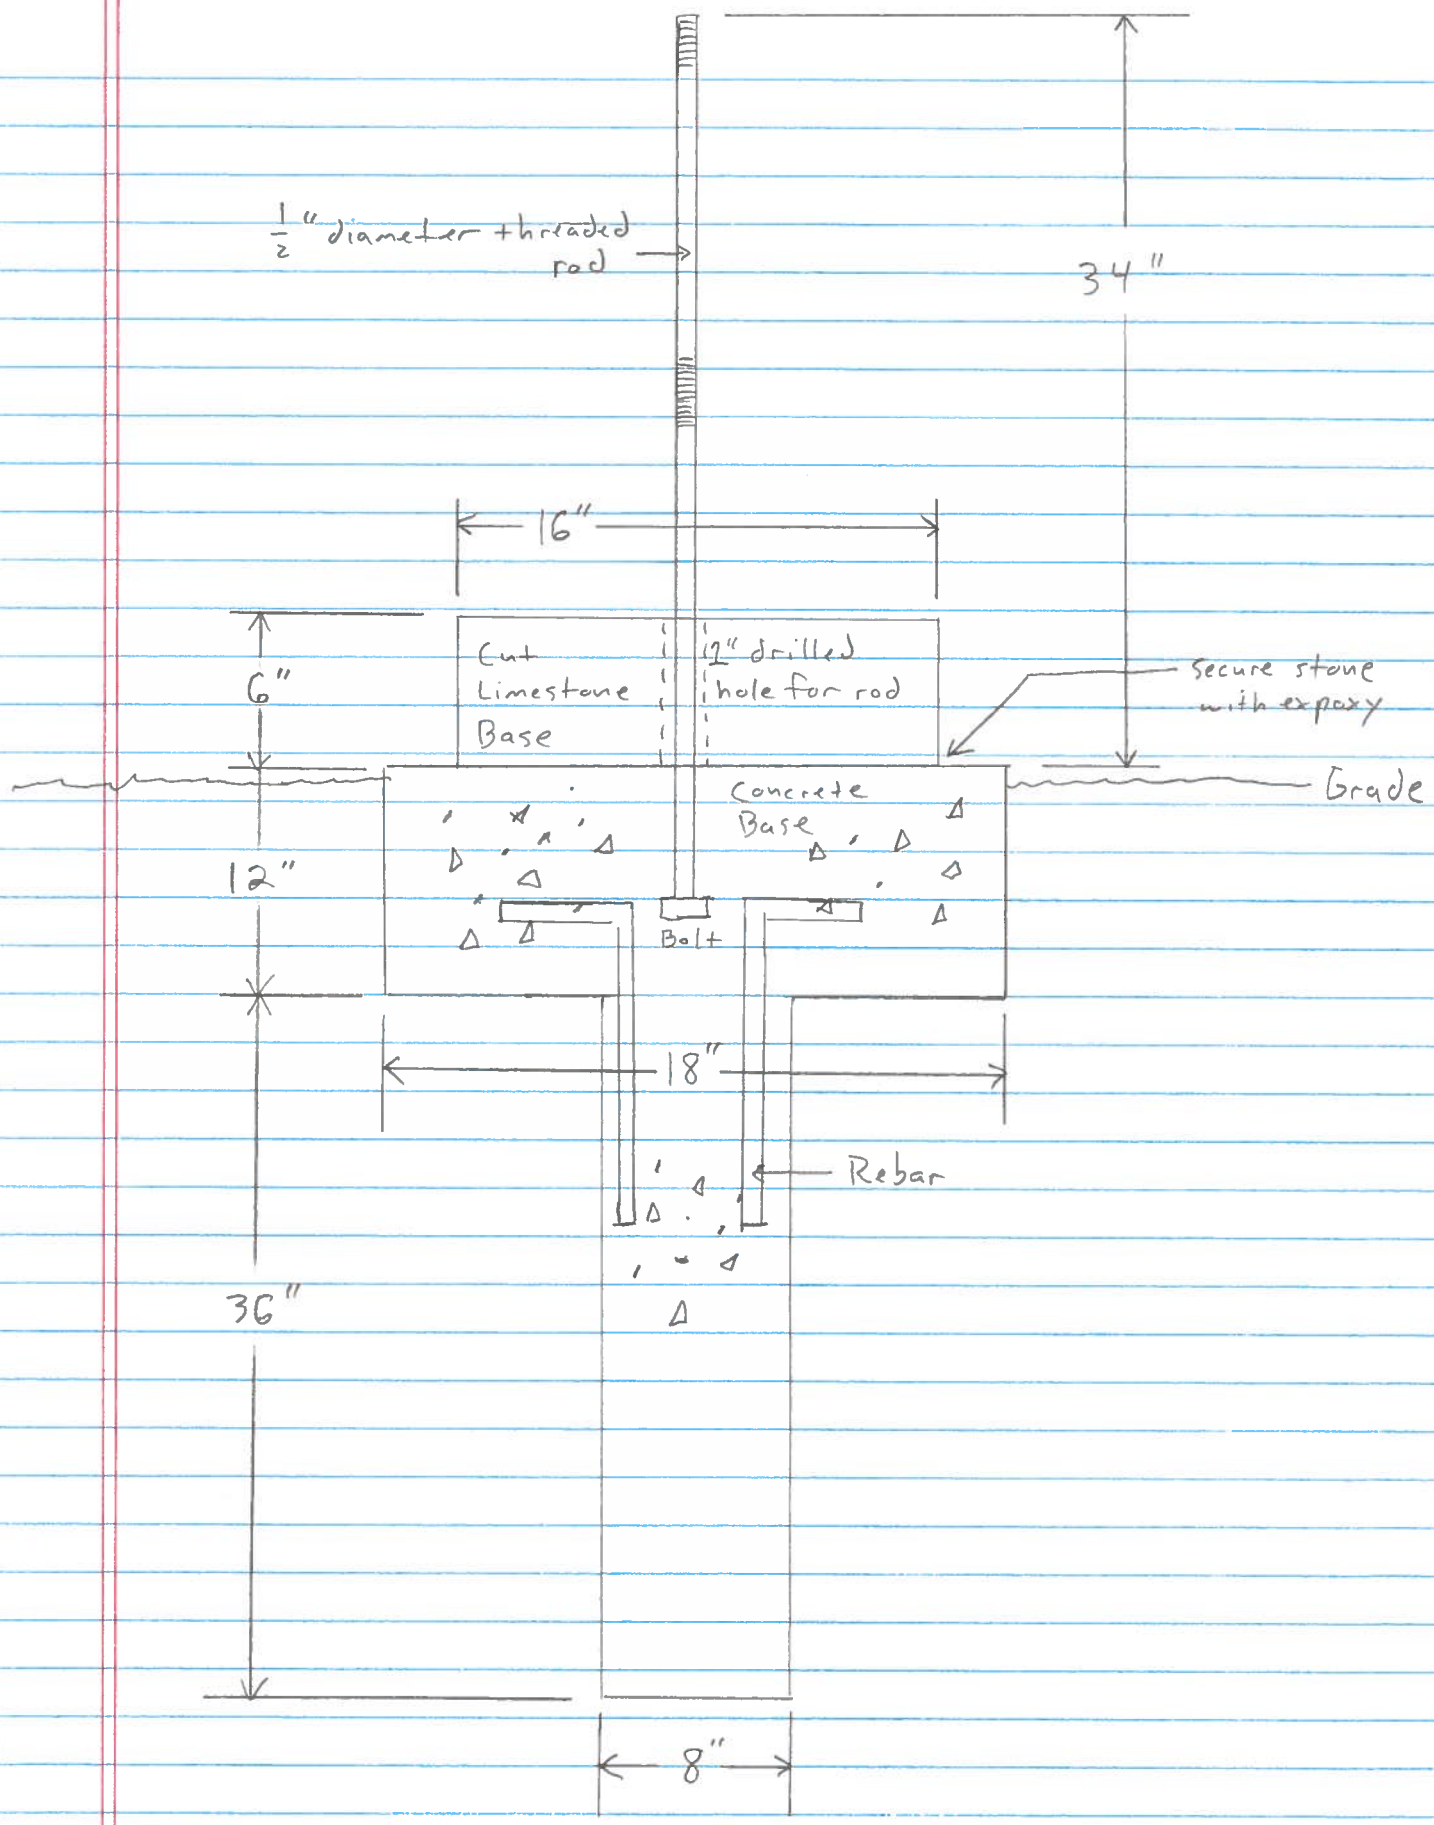Detail B: Urn Footing + Base Detail